Name of work :- Maintenance of footpath and Road in ward No :- 04 (004-19-000050)

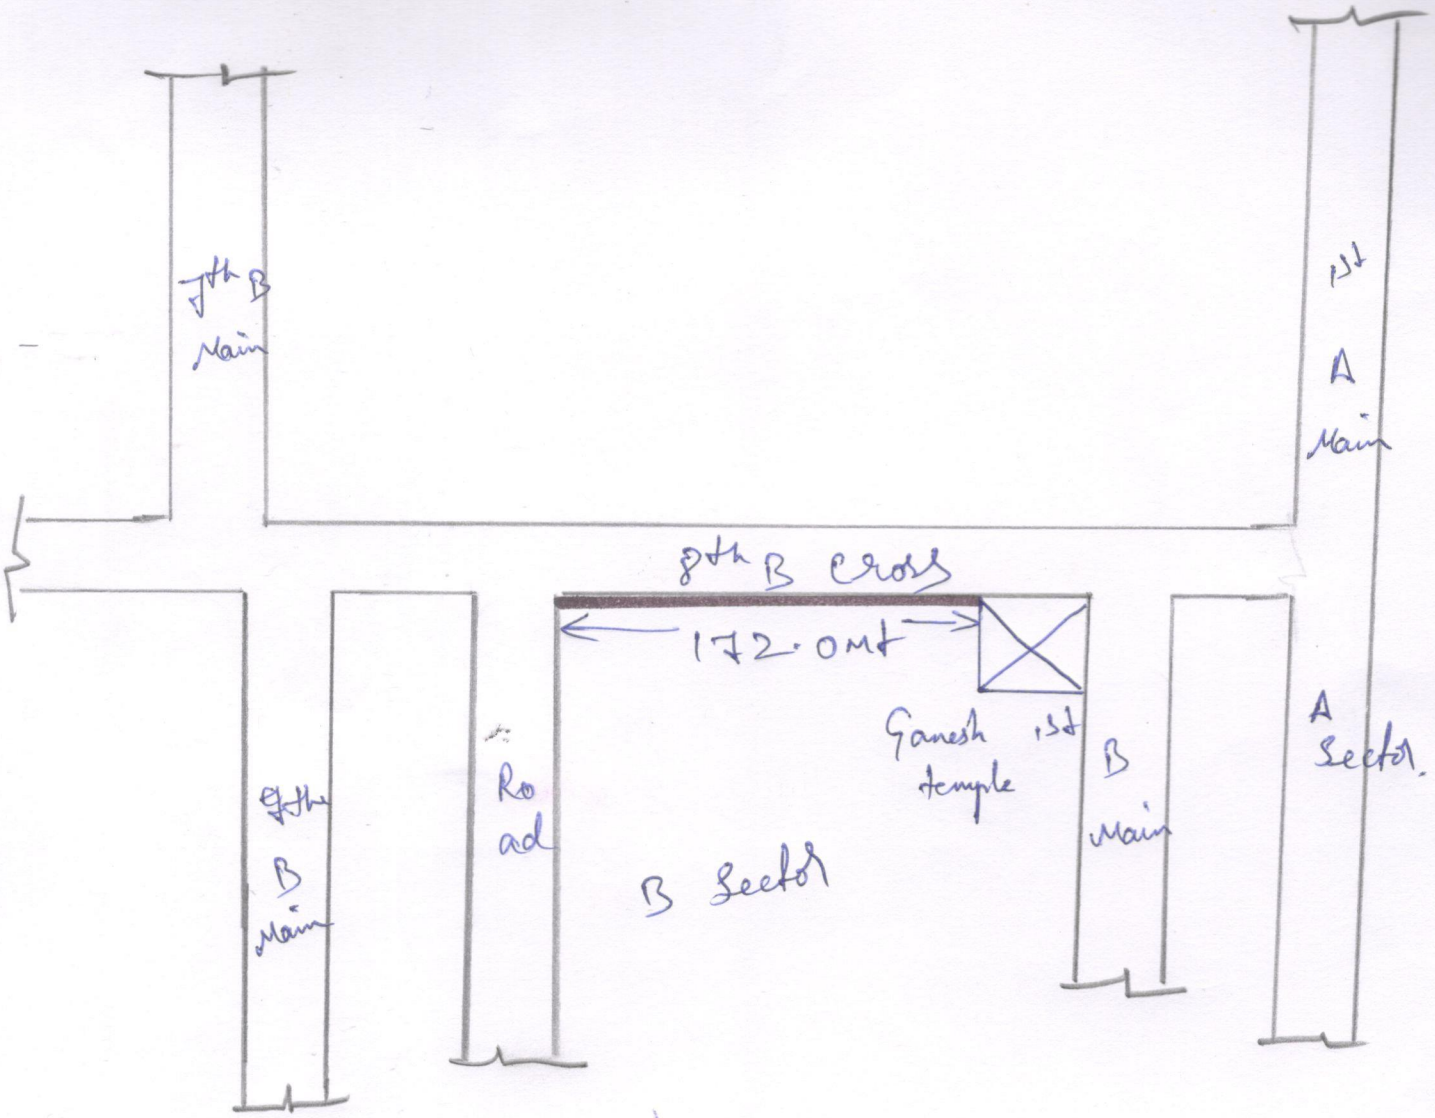

Solid blocks Masonry Drain with footpath
~~over~~ ~~RS slabs drains~~

Ramaraju

Asst. Executive Engineer
Project Division
Yelahanka Zone
BBMP, Bangalore - 92